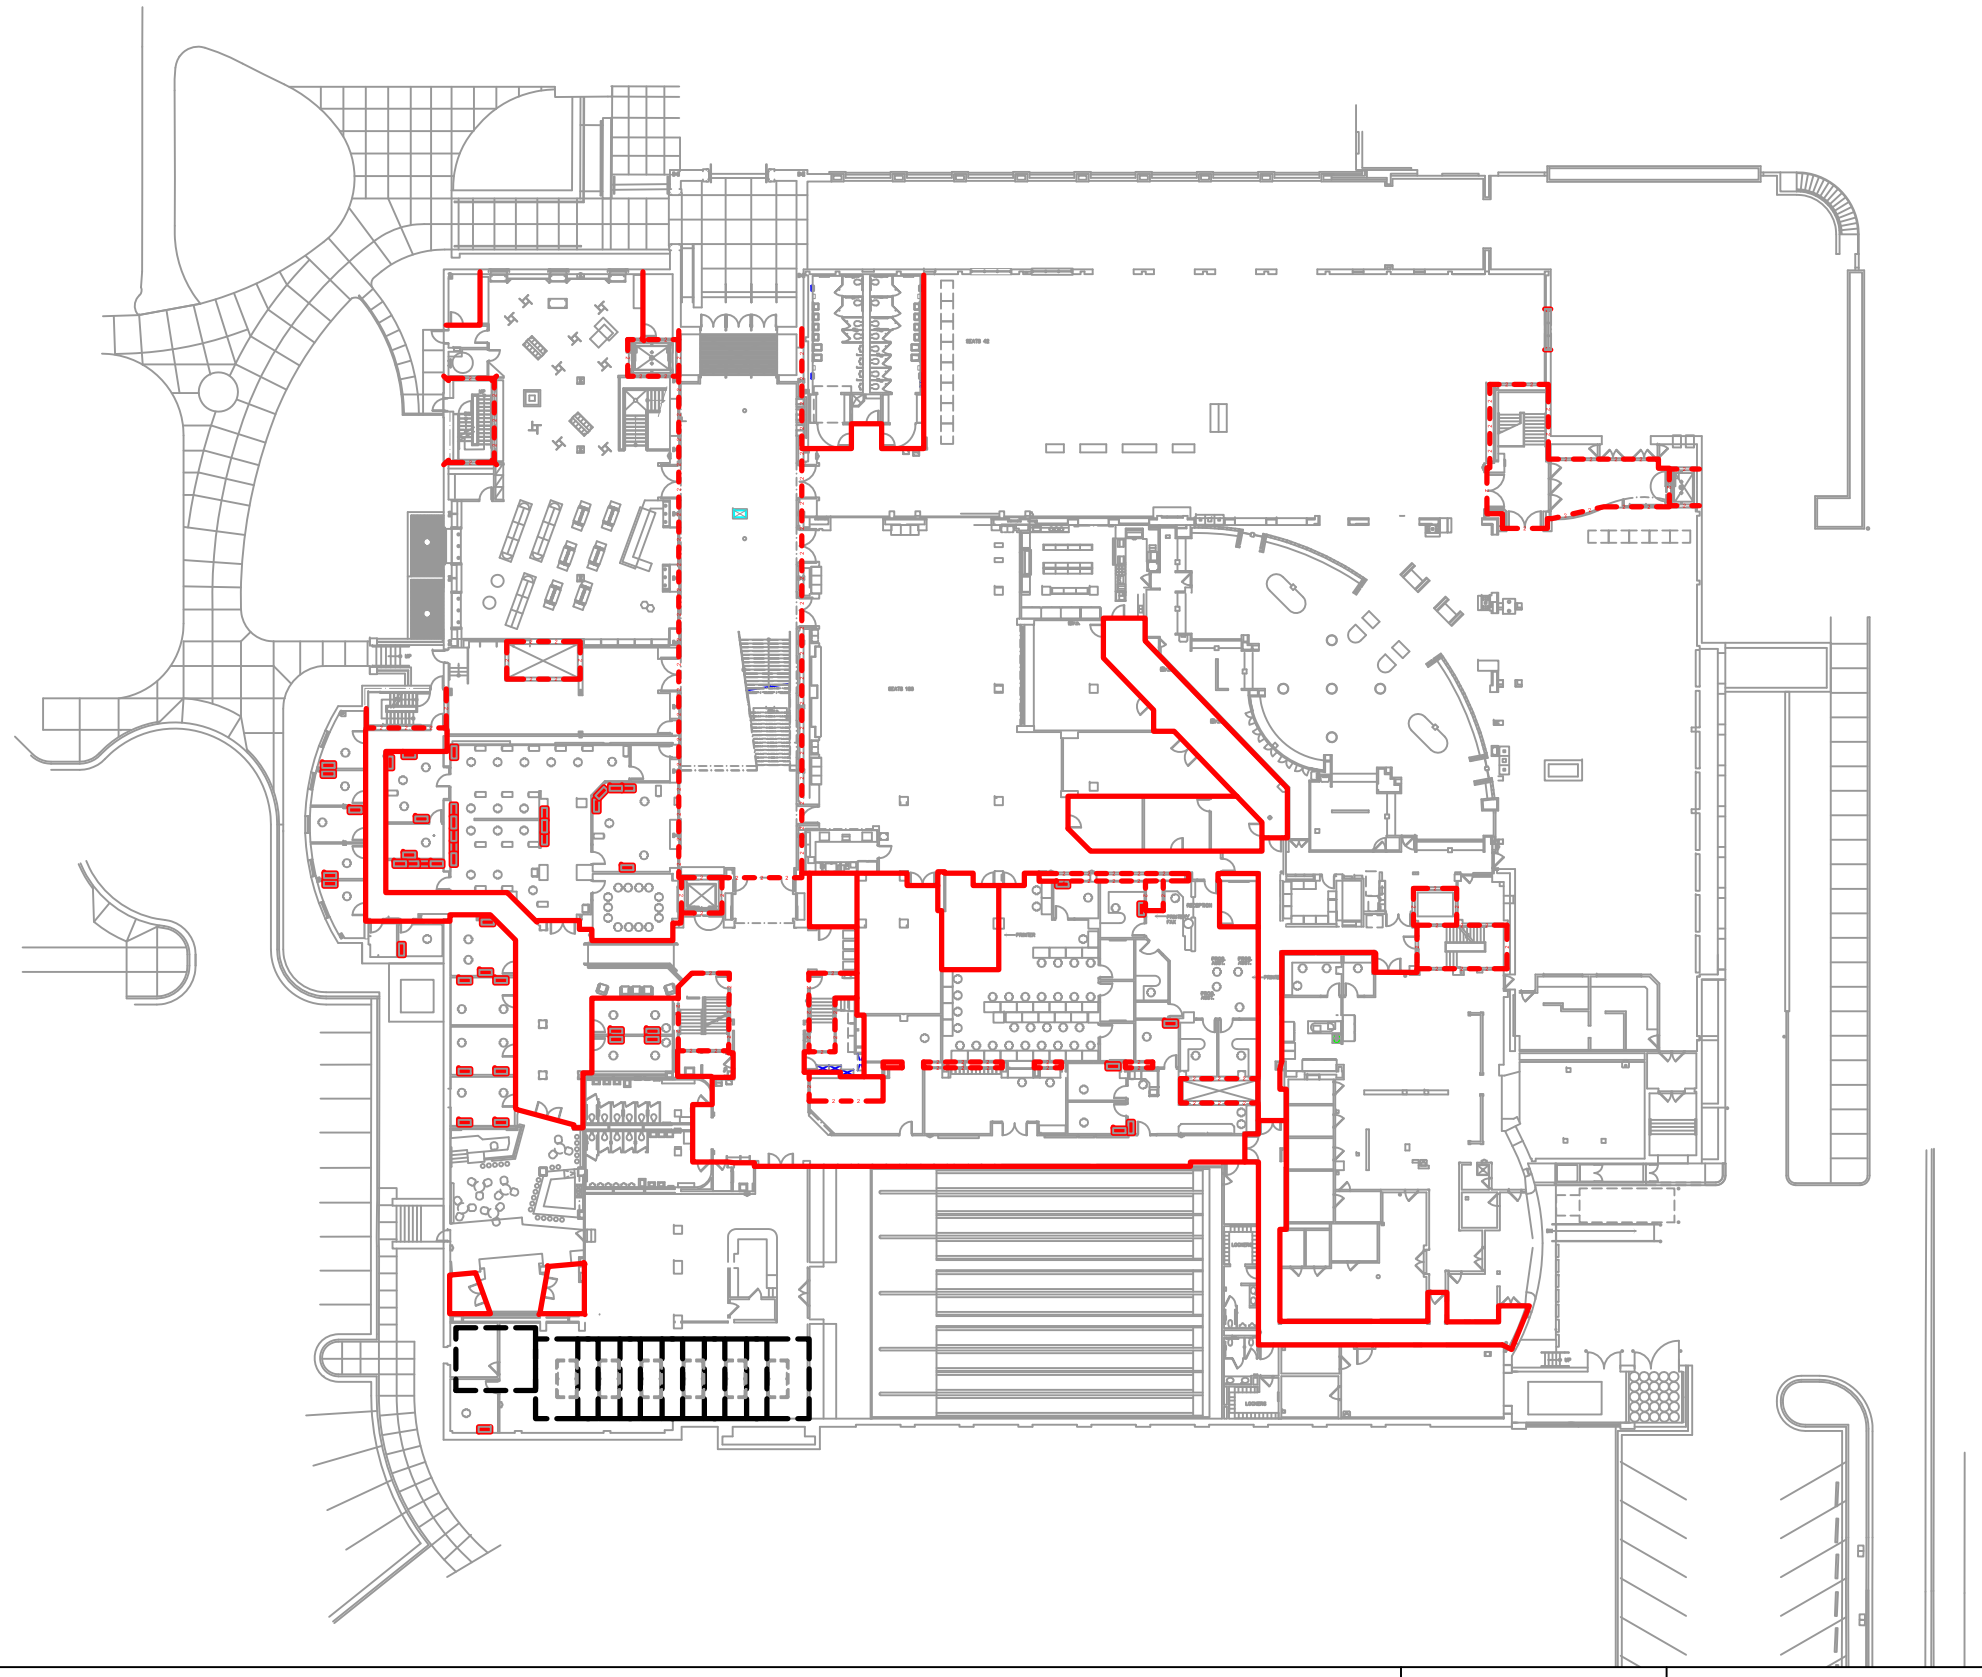

*All floors are 2-hr rated

LEGEND

- FIRE BARRIER (1-HR)
- FIRE BARRIER (2-HR)
- FIRE BARRIER (3-HR)
- FIRE WALL (2-HR)
- FIRE WALL (3-HR)
- FIRE WALL (4-HR)
- FIRE PARTITION (30-MIN)
- FIRE PARTITION (1-HR)
- FIRE PARTITION (2-HR)
- SMOKE BARRIER (1-HR)
- SMOKE PARTITION

THIS PRINT IS NOT TO SCALE

FACILITIES MANAGEMENT CAD OFFICE

Fire- and Life-Safety Plan

Building Name: Systems Biotechnology

Address: 3415 Colorado Ave.

Phone: 303-492-4042

http://fm.colorado.edu/cad

Colorado
University of Colorado at Boulder

BLDG I.D. NUMBER
205

BLDG CODE
UMC

1ST BASEMENT
FLOOR LEVEL

1997 IBC
CODE OF RECORD

I-A
TYPE OF CONSTRUCITON

FIRE-RESISTANCE RATING REQUIREMENTS FOR BUILDING ELEMENTS (HOURS)	
BUILDING ELEMENT	
PRIMARY STRUCTURAL FRAME	2
BEARING WALLS	
EXTERIOR	2
INTERIOR	2
NONBEARING WALLS AND PARTITIONS	
EXTERIOR	0
INTERIOR	0
FLOOR CONSTRUCTION AND SECONDARY MEMBERS	2
ROOF CONSTRUCTION AND SECONDARY MEMBERS	2

SHEET
2
of
8